BASEPLAN
BASE_WALL | EXT | INT
BASE_DIM
BASE-COL
BASE_HEDR | EXT | INT
BASE_GLZG | EXT | INT
BASE_SILL
BASE_STRS | EXT | INT
BASE_CNPY
BASE_SFFT
BASE_PLBG

ARCHITECTURAL
ARCH_FLR | GRID | TXT | DIM | SYM
ARCH_PLF | DIM | SYM | TXT

HANGING GRAPHICS–20" REDUCED PACKAGE			
ITEM	HEIGHT	MIN HEIGHT	MAX HEIGHT
BEAUTY 1	20'–1/2"	7'	7'
BEAUTY 2	20'–1/2"	7'	7'
MID BEAUTY	20'–1/2"	7'	7'
GREETING CARDS	20'–1/2"	4'	4'
HEALTH	20'–1/2"	7'	7'
GROCERY 1	20'–1/2"	7'	7'
GROCERY 2	20'–1/2"	7'	7'

1. ALL WALL GRAPHICS ARE HUNG WITH THE BOTTOM OF THE GRAPHIC AT 8' FROM THE FINISHED FLOOR.

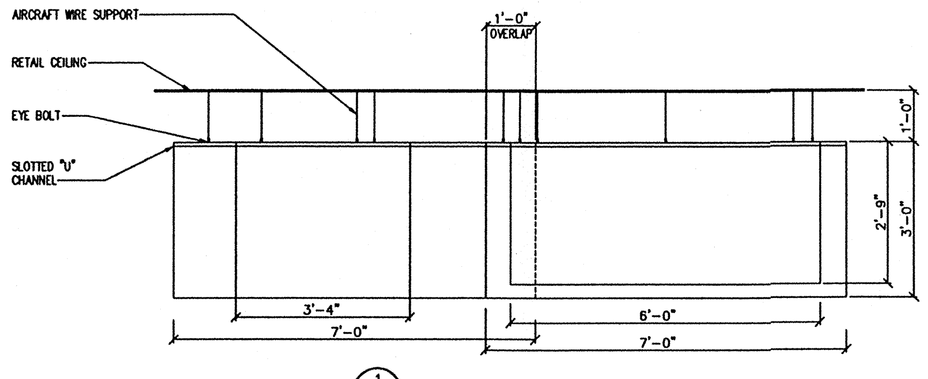

1/A-1 SCALE: NONE

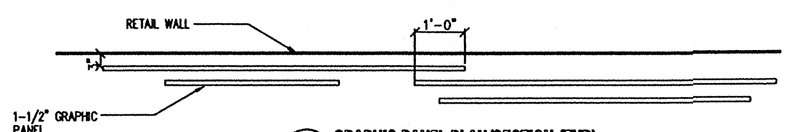

2/A-1 **GRAPHIC PANEL PLAN/SECTION (TYP)** SCALE: NONE

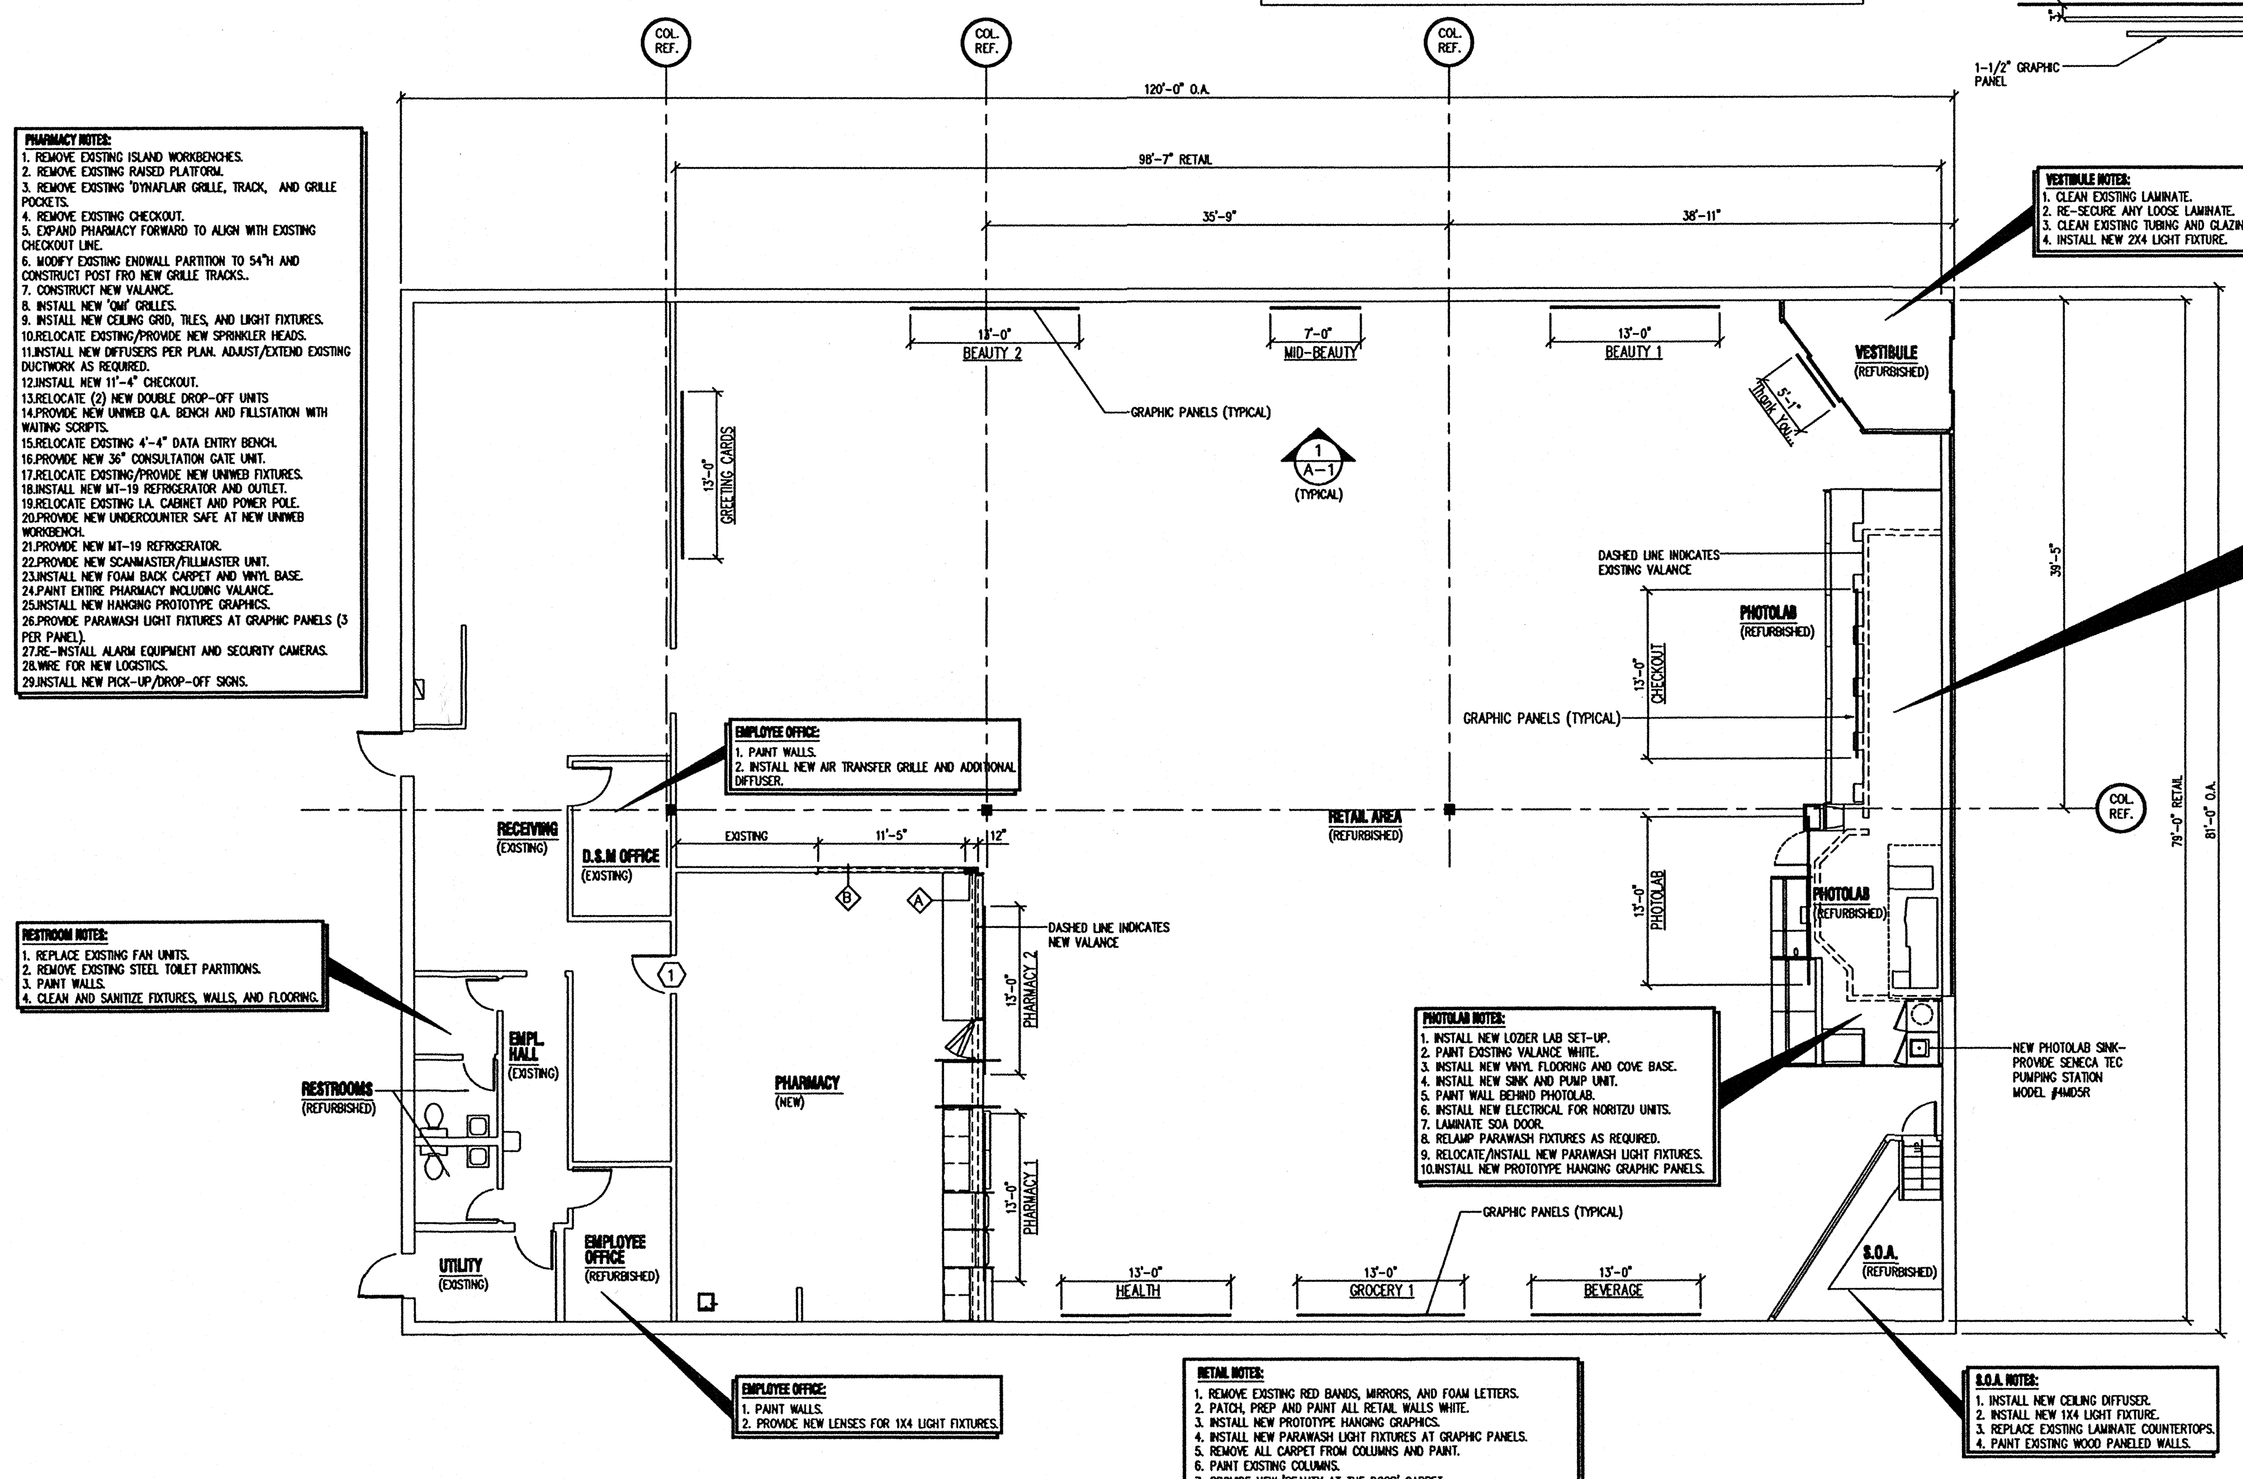

PHARMACY NOTES:
1. REMOVE EXISTING ISLAND WORKBENCHES.
2. REMOVE EXISTING RAISED PLATFORM.
3. REMOVE EXISTING 'DYNAFLAIR GRILLE, TRACK, AND GRILLE POCKETS.
4. REMOVE EXISTING CHECKOUT.
5. EXPAND PHARMACY FORWARD TO ALIGN WITH EXISTING CHECKOUT LINE.
6. MODIFY EXISTING ENDWALL PARTITION TO 54"H AND CONSTRUCT POST FRO NEW GRILLE TRACKS..
7. CONSTRUCT NEW VALANCE.
8. INSTALL NEW 'QMI' GRILLES.
9. INSTALL NEW CEILING GRID, TILES, AND LIGHT FIXTURES.
10. RELOCATE EXISTING/PROVIDE NEW SPRINKLER HEADS.
11. INSTALL NEW DIFFUSERS PER PLAN. ADJUST/EXTEND EXISTING DUCTWORK AS REQUIRED.
12. INSTALL NEW 11'–4" CHECKOUT.
13. RELOCATE (2) NEW DOUBLE DROP–OFF UNITS
14. PROVIDE NEW UNIWEB Q.A. BENCH AND FILLSTATION WITH WAITING SCRIPTS.
15. RELOCATE EXISTING 4'–4" DATA ENTRY BENCH.
16. PROVIDE NEW 36" CONSULTATION GATE UNIT.
17. RELOCATE EXISTING/PROVIDE NEW UNIWEB FIXTURES.
18. INSTALL NEW MT–19 REFRIGERATOR AND OUTLET.
19. RELOCATE EXISTING LA. CABINET AND POWER POLE.
20. PROVIDE NEW UNDERCOUNTER SAFE AT NEW UNIWEB WORKBENCH.
21. PROVIDE NEW MT–19 REFRIGERATOR.
22. PROVIDE NEW SCANMASTER/FILLMASTER UNIT.
23. INSTALL NEW FOAM BACK CARPET AND VINYL BASE.
24. PAINT ENTIRE PHARMACY INCLUDING VALANCE.
25. INSTALL NEW HANGING PROTOTYPE GRAPHICS.
26. PROVIDE PARAWASH LIGHT FIXTURES AT GRAPHIC PANELS (3 PER PANEL).
27. RE–INSTALL ALARM EQUIPMENT AND SECURITY CAMERAS.
28. WIRE FOR NEW LOGISTICS.
29. INSTALL NEW PICK–UP/DROP–OFF SIGNS.

RETAIL NOTES:
1. REMOVE EXISTING RED BANDS, MIRRORS, AND FOAM LETTERS.
2. PATCH, PREP AND PAINT ALL RETAIL WALLS WHITE.
3. INSTALL NEW PROTOTYPE HANGING GRAPHICS.
4. INSTALL NEW PARAWASH LIGHT FIXTURES AT GRAPHIC PANELS.
5. REMOVE ALL CARPET FROM COLUMNS AND PAINT.
6. PAINT EXISTING COLUMNS.
7. PROVIDE NEW 'BEAUTY AT THE DOOR' CARPET.
8. RELOCATE FRAGRANCE CALL BUTTON. COORDINATE WITH LV VENDOR.
9. INSTALL NEW OUTLETS FOR LIGHTED HEADERS AS PER PLAN.
10. RELOCATE PROMO OUTLETS TO LOWBOYS AND INSTALL (3) ADDITIONAL OUTLETS.
11. REPLACE DAMAGED AND STAINED CEILING TILES.
12. RELAMP AN INSTALL NEW BALLASTS AS REQUIRED.
13. INSTALL ALL NEW END PANELS AND DUMMY CORNER BOXES.
14. INSTALL NEW LAMINATE TO 78" A.F.F. AT EXPOSED WALL AREAS AFTER FIXTURING.
15. ADJUST ALL AISLE MARKERS AND CEILING BANNERS/SIGNS. REPLACE EXISTING CHAIN SUPPORTS WITH PROTOTYPE "AIRPLANE" CABLE.
16. PATCH RETAIL CARPET AFTER FIXTURING.
17. INSTALL NEW VINYL COVE BASE AFTER FIXTURING.
18. PAINT EXISTING RECEIVING DOORS.
19. INSTALL WALL STRAPPING FOR NEW FIXTURES AT FORMER COOLER LOCATION.
20. CLEAN ALL DIFFUSERS AND REPLACE EGGCRATE RETURN AIR GRILLES.
21. INSTALL NEW 'CVS' CARPET LETTERS AT VESTIBULE.
22. PATCH CARPET AT FORMER COOLER LOCATION.
23. INSTALL NEW OUTLETS FOR FREEZERS AND COOLERS AT NEW S.O.A. LOCATION.
24. INSTALL NEW VINYL TILE FLOORING AT FREEZERS/COOLERS.
25. INSTALL HANGING GRAPHIC PANELS AT FREEZER/COOLER LOCATION.
26. CLEAN ALL GLASS SURFACES AT PROJECT COMPLETION

RESTROOM NOTES:
1. REPLACE EXISTING FAN UNITS.
2. REMOVE EXISTING STEEL TOILET PARTITIONS.
3. PAINT WALLS.
4. CLEAN AND SANITIZE FIXTURES, WALLS, AND FLOORING.

PHOTOLAB NOTES:
1. INSTALL NEW LOZER LAB SET–UP.
2. PAINT EXISTING VALANCE WHITE.
3. INSTALL NEW VINYL FLOORING AND COVE BASE.
4. INSTALL NEW SINK AND PUMP UNIT.
5. PAINT WALL BEHIND PHOTOLAB.
6. INSTALL NEW ELECTRICAL FOR NORITZU UNITS.
7. LAMINATE SOA DOOR.
8. RELAMP PARAWASH FIXTURES AS REQUIRED.
9. RELOCATE/INSTALL NEW PARAWASH LIGHT FIXTURES.
10. INSTALL NEW PROTOTYPE HANGING GRAPHIC PANELS.

S.O.A. NOTES:
1. INSTALL NEW CEILING DIFFUSER.
2. INSTALL NEW 1X4 LIGHT FIXTURE.
3. REPLACE EXISTING LAMINATE COUNTERTOPS.
4. PAINT EXISTING WOOD PANELED WALLS.

REFERENCED NORTH
0' 2' 4' 8' 16' 32 FEET

PARTITION TYPES

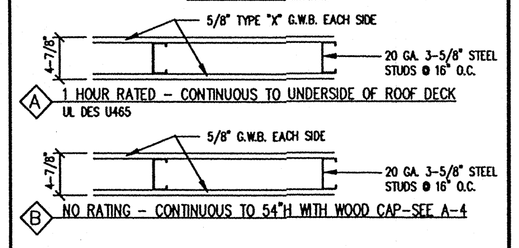

NOTE:
ALL DRYWALL JOINTS SHALL BE TAPED WITH A MINIMUM OF TWO COATS JOINT COMPOUND. ALL COMPOUND JOINTS ARE TO BE WET–SANDED ONLY. ALL DIMENSIONS ARE FINISH TO FINISH.

LEGEND:
- EXIT — ILLUMINATED EXIT SIGN
- LOW STUD PARTITION
- NEW STUD PARTITION
- EXISTING PARTITION TO REMAIN
- 1 — DOOR DESIGNATION, SEE DOOR SCHEDULE ON DWG. A–2.

RANDALL P. COLLINS ARCHITECT
333 Seventh Avenue New York, NY 10001
(212) 714-0686 Fax (212) 271-0462
NEW JERSEY LICENSE NUMBER: AI09559

CONSULTANT:

SEAL:

cvs/ pharmacy

STORE NUMBER: 0431
SHREWSBURY PLAZA @ ROUTE 35
SHREWSBURY, NJ 07702

PROJECT TYPE:
MSO

SQUARE FOOTAGE:

TOTAL STORE AREA: 9,322 S.F.	
RETAIL AREA: 7,588 S.F.	PHARMACY AREA: 821 S.F.
SERVICE AREA: 680 S.F.	BASEMENT AREA: N/A
RECEIVING AREA: 1,054 S.F.	SUBLEASE AREA: N/A

REVISIONS:

PROJECT MANAGER:	B.C.M.
LAYOUT COORD.	K.S.C.
PLANNING MGR.	L.M.S.
DRAWING BY:	R.P.C.
DATE:	2/9/04
DRAWING SCALE	1/8" = 1'–0"

TITLE:
FLOOR PLAN

SHEET NUMBER:
A-1

COMMENTS
FINAL SET 2/9/04