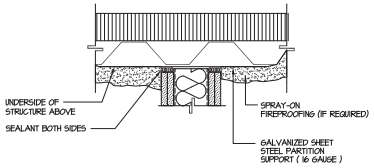

A — TYPICAL PARTITION DETAIL

1 1/2" = 1'-0" | PARALLEL TO DECKING FLUTES

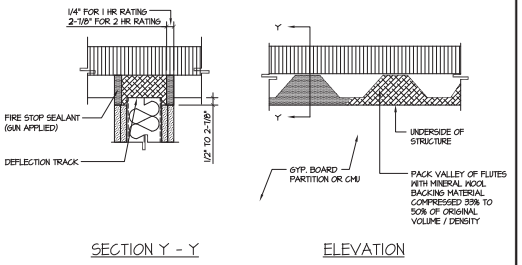

B — TYPICAL PARTITION DETAIL

1 1/2" = 1'-0" | PARALLEL TO DECKING FLUTES

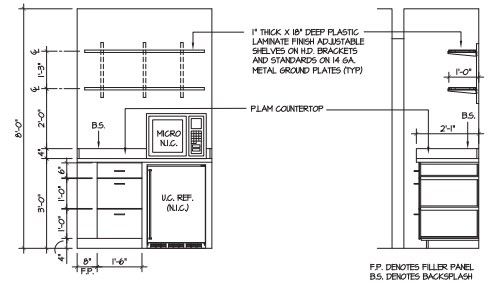

C — INTERIOR ELEVATION

1/2" = 1'-0" | CLOSET 106

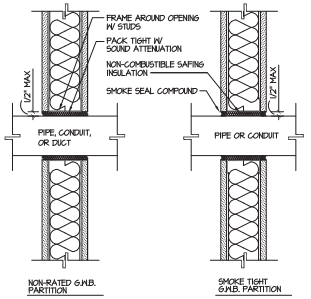

D — PIPE PENETRATION DETAILS

NO SCALE | .

MARK	THICKNESS	DETAIL	DESCRIPTION	HEIGHT
1	5" NOMINAL 4 7/8" ACTUAL		3 5/8" 20 GAUGE GALV. STEEL STUDS @ 16" O.C. WITH 5/8" GYPSUM WALL BOARD ON EACH EXPOSED FACE. PROVIDE MOISTURE RESISTANT GYPSUM WALL BOARD IN LOCKER ROOMS AND JANITOR CLOSET.	"I" - TO UNDERSIDE OF EXISTING ROOF DECK "IA" - 6" ABOVE FINISHED CEILING
2	5" NOMINAL 4 7/8" ACTUAL		3 5/8" 20 GAUGE GALV. STEEL STUDS @ 16" O.C. WITH 5/8" GYPSUM WALL BOARD ON EACH EXPOSED FACE AND 3 1/2" SOUND ATTENUATION. PROVIDE MOISTURE RESISTANT GYPSUM WALL BOARD IN LOCKER ROOMS AND JANITOR CLOSET.	TO UNDERSIDE OF EXISTING ROOF DECK
3	3" NOMINAL 3 1/8" ACTUAL		2 1/2" 20 GAUGE GALV. STEEL STUDS @ 16" O.C. WITH 5/8" MOISTURE RESISTANT GYPSUM WALL BOARD ON EXPOSED FACE.	6" ABOVE FINISHED CEILING

E — PARTITION LEGEND

NO SCALE | .

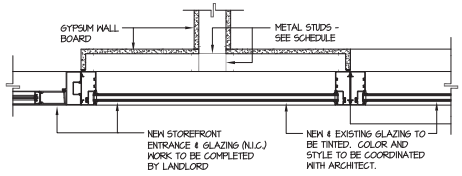

G — PARTITION DETAIL

1 1/2" = 1'-0" | TYPE "3"

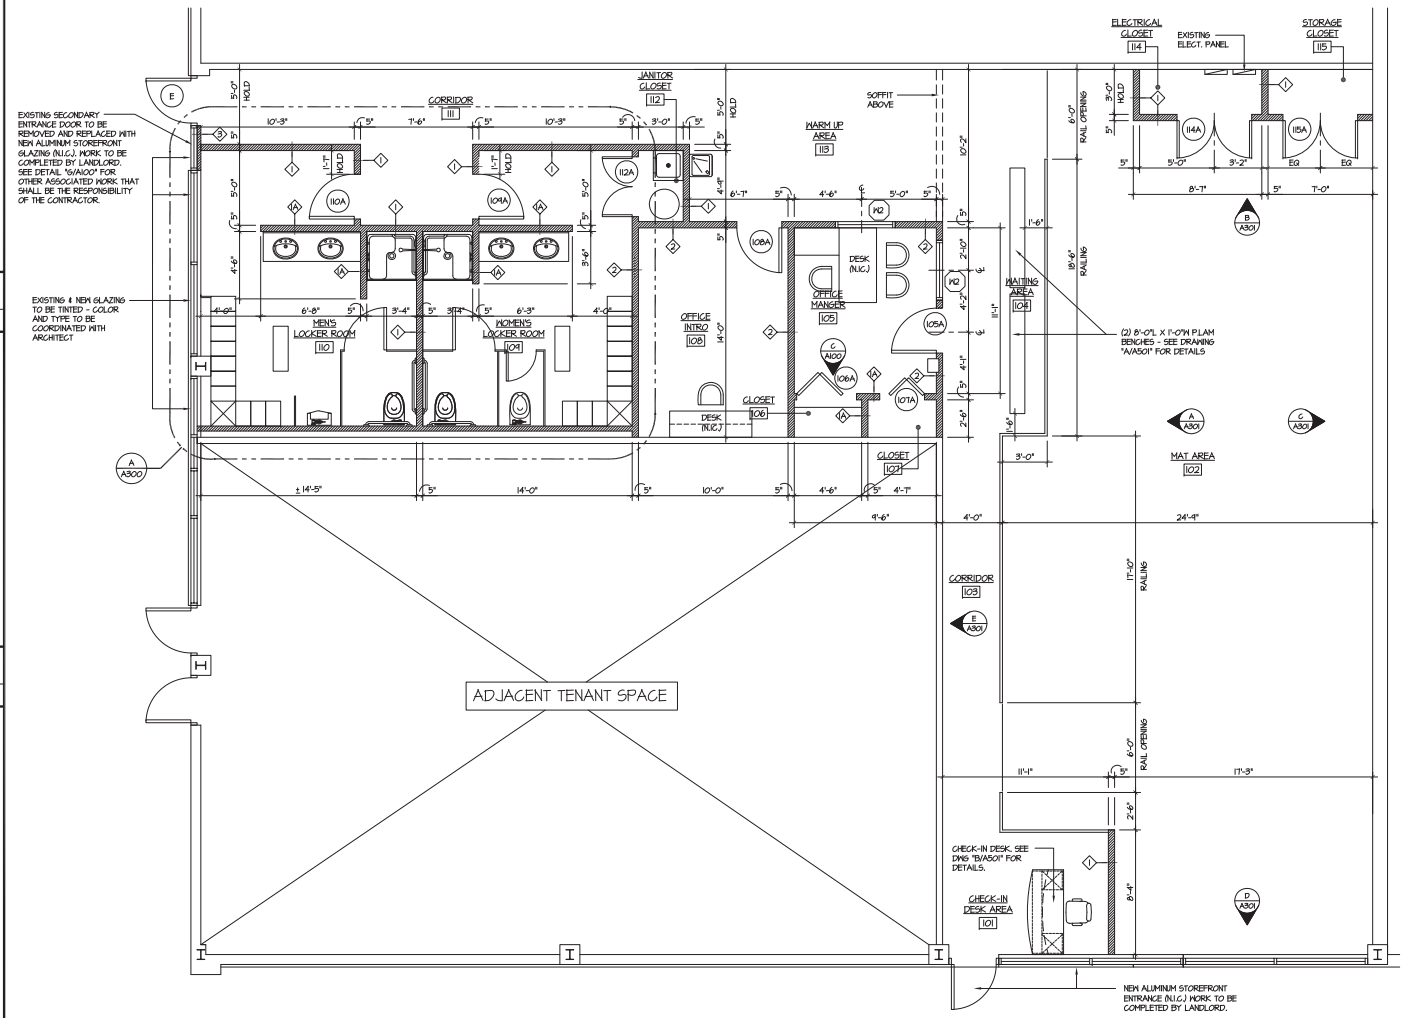

F — FLOOR PLAN

1/4" = 1'-0" | .

No.	REVISION/DESCRIPTION	DATE:	BY:
1	ISSUED FOR BIDDING & PERMIT APPLICATION	23 FEB 07	

PERRY M. PETRILLO ARCHITECTS PC
5 Park Avenue
Park Ridge, New Jersey 07656
Telephone (201) 307-6153
Facsimile (201) 307-6158

LICENSES:
NCARB, RES. No. 44575
NEW YORK: Lic. No. 024375-1
NEW JERSEY Lic. No. 12114
CONNECTICUT Lic. No. 024561

PROJECT:
Tiger Schulmann's
4957 Skelton Road
Hadley Center
South Plainfield, New Jersey

DRAWING:
CONSTRUCTION
FLOOR PLAN
NOTES

DRAWN BY:
FTD

REVIEWED BY:
DV

DATE:
23 FEBRUARY 2007

SCALE:
AS NOTED

DRAWING NUMBER:
A100